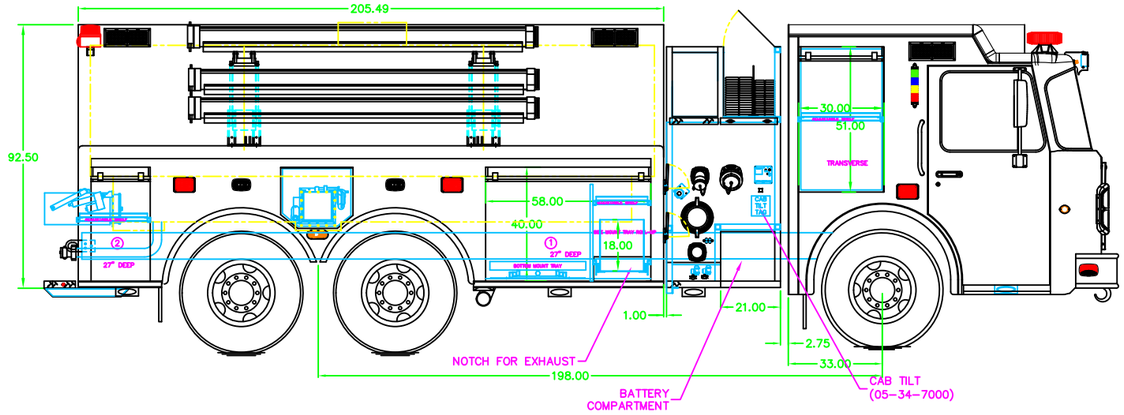

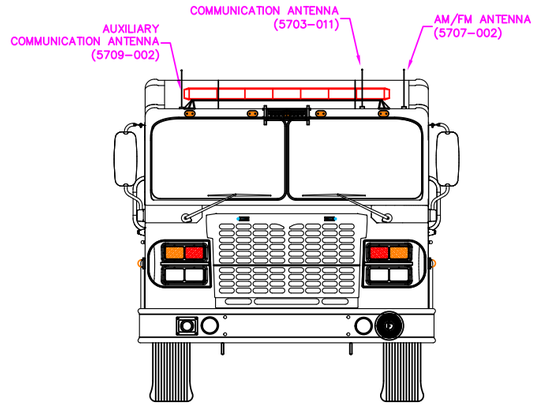

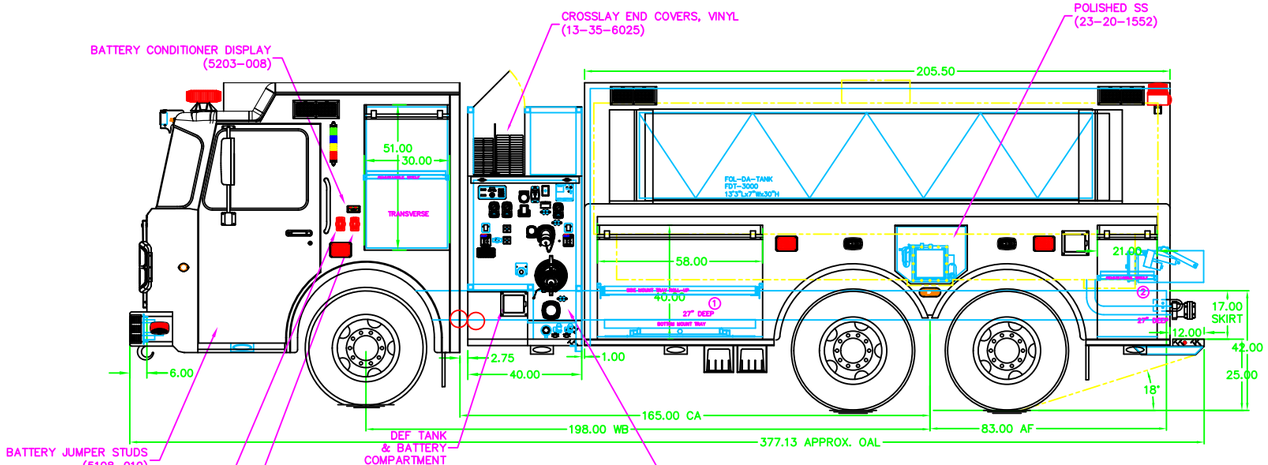

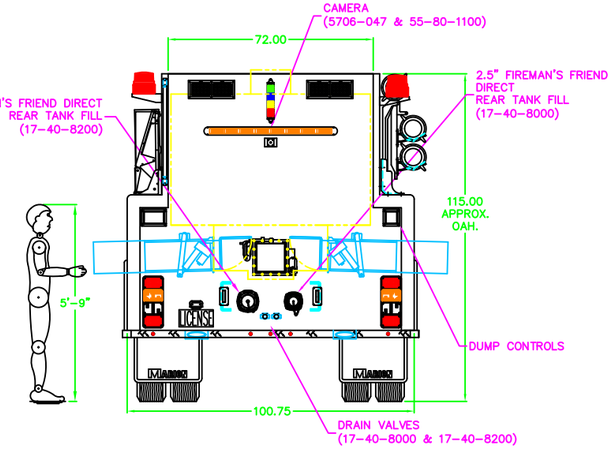

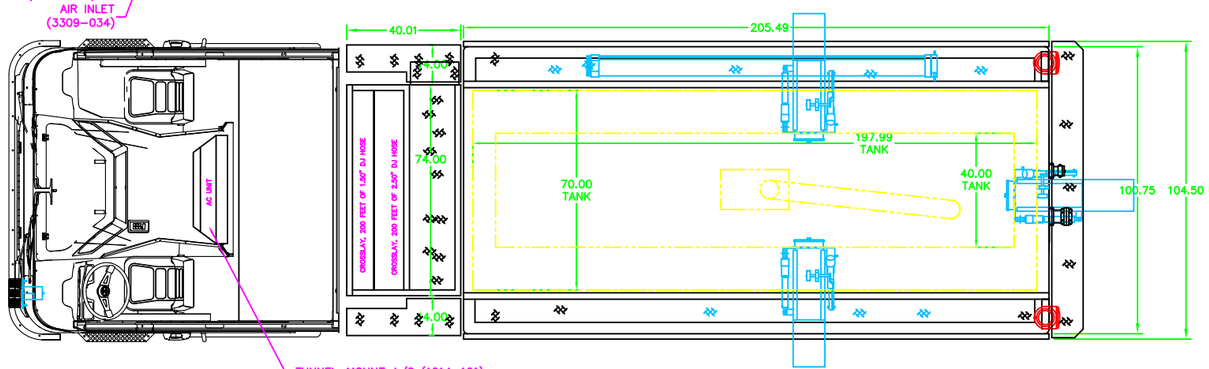

PRINT APPROVAL

I HAVE EXAMINED THIS DOCUMENT AND APPROVE IT WITH NOTED REVISIONS, IF ANY, IN RED.

SIGNATURE _____

DATE _____

1250 GPM HALE RSD PUMP
3000 GALLON WATER TANK
86285 MBW JOB NUMBER

NO MAXIMUM OVERALL LENGTH SPECIFIED (33-40-1000)
NO MAXIMUM OVERALL HEIGHT SPECIFIED (33-40-2000)

LTR	DATE	BY	DESCRIPTION
B	10/8/19	CZ	LOWERED BODY 5.5" PER LS
A	9/26/19	CZ	REVISED FROM PRE-BUILD MARK UP

MARION RESERVES THE RIGHT TO MAKE MINOR DIMENSIONAL CHANGES, AND DESIGN AND COMPONENT CHANGES FOR PRODUCT IMPROVEMENT

CHASSIS SPECS
CHASSIS SPARTAN
MODEL GLAD LTD 10"RR
CA 198" | 165"

MARION BODY WORKS, INC.
P.O. BOX 900
MARION WISCONSIN 54950-0900
715/754-5281 FAX 715/754-5776

TITLE TANKER/PUMPER, MID, HALE, 1250/3000
FOR SHERMAN, CT
DRAWN BY JK | APPROVED BY | DATE 12/06/18
SCALE 1/20
DRG. NO. 98050400
SHEET 1 OF 1