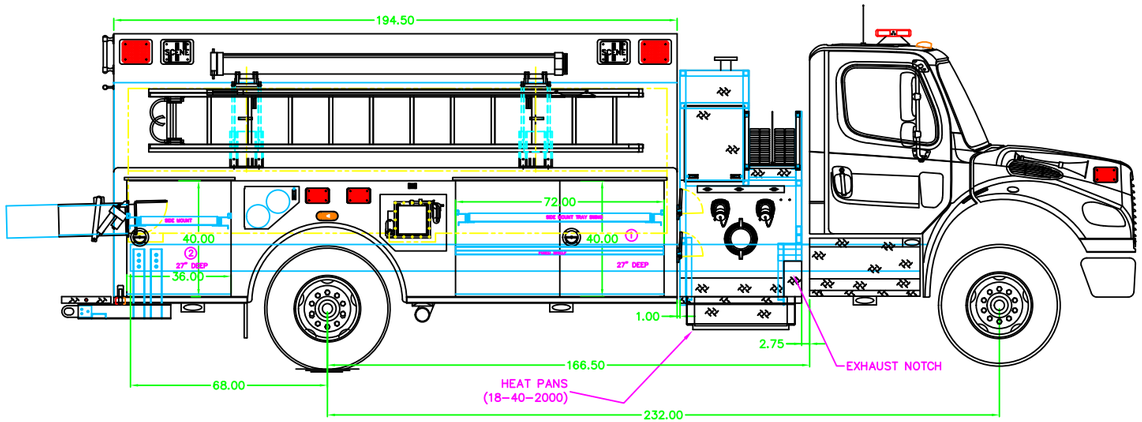

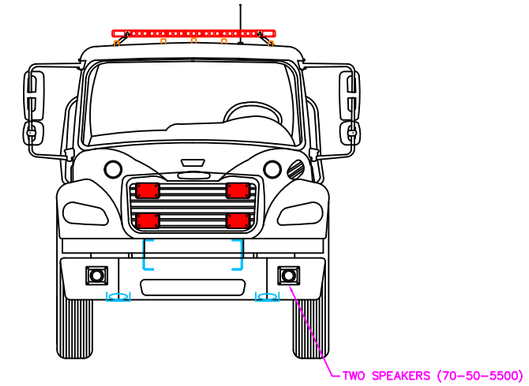

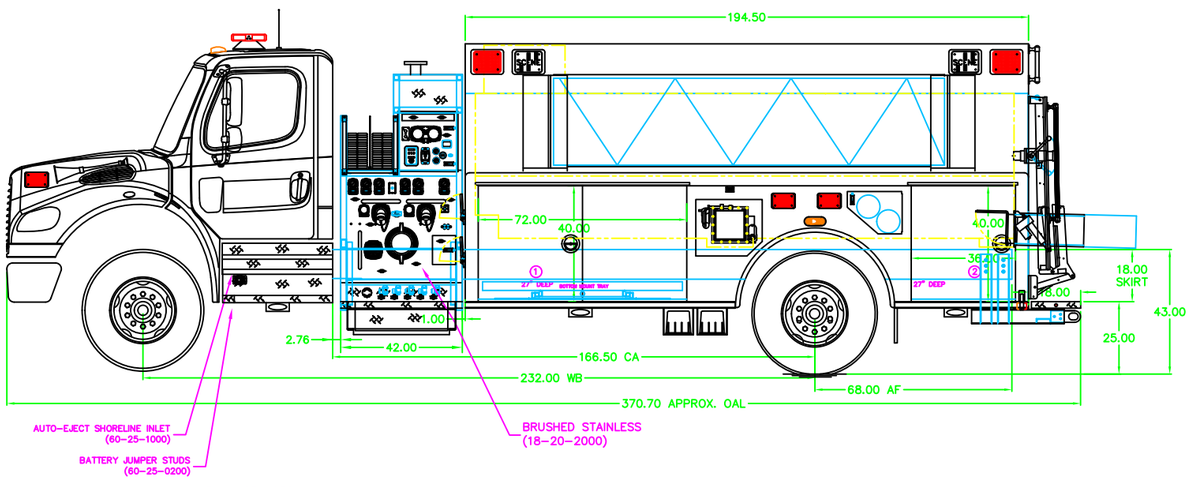

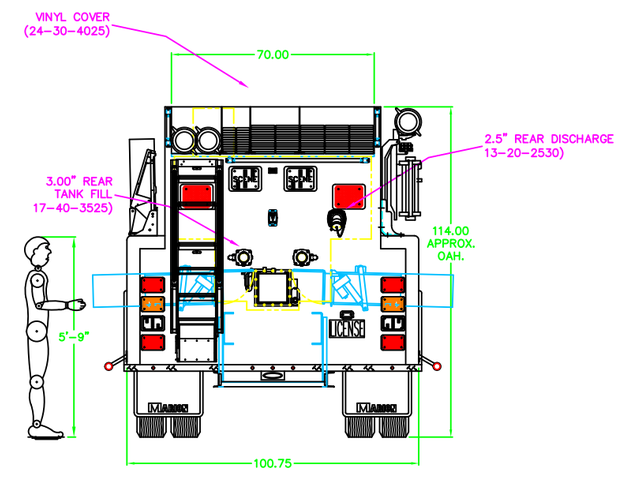

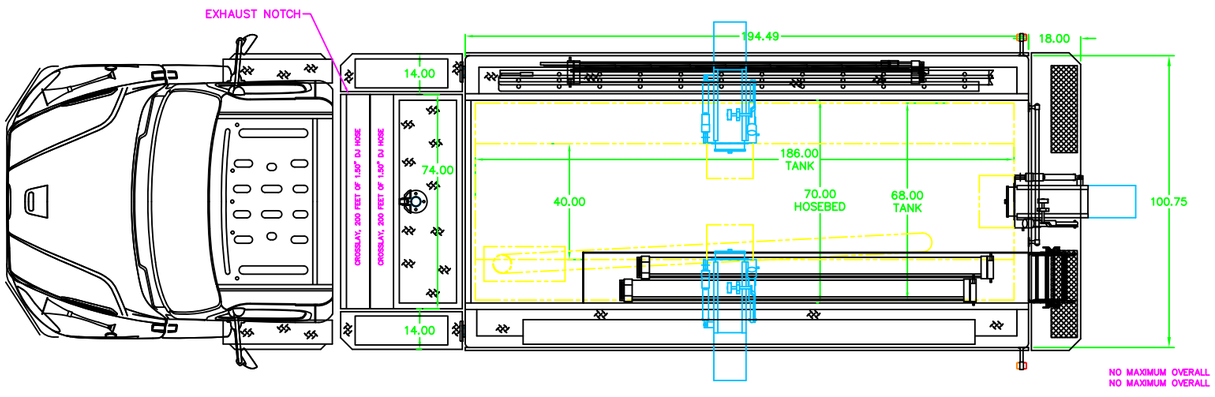

1250 GPM WATEROUS CS PUMP
2000 GALLON WATER TANK
82340 MBW JOB NUMBER

NO MAXIMUM OVERALL LENGTH SPECIFIED (33-49-1000)
NO MAXIMUM OVERALL HEIGHT SPECIFIED (33-49-2000)

LTR	DATE	BY	DESCRIPTION
E	7/19/18	JK	REVISED PER SALES & DEALERS E-MAIL
D	7/12/18	JK	REVISED PER ENGINEERING EXHAUST NOTCH
C	6/20/18	GRS	REVISED PER ENGINEERING MARKUP
B	10/10/17	JK	REVISED PER SALES E-MAIL
A	10/04/17	JK	REVISED PER BID

MARION RESERVES THE RIGHT TO MAKE MINOR DIMENSIONAL CHANGES, AND DESIGN AND COMPONENT CHANGES FOR PRODUCT IMPROVEMENT

CHASSIS SPECS
CHASSIS: FREIGHTLINER
MODEL: M2 112
OAL: 232" OAH: 166.5"

MARION
MARION BODY WORKS, INC.
P.O. BOX 500
MARION WISCONSIN 54950-0500
715/754-5261 FAX 715/754-5776

TITLE: TANKER/PUMPER 2200 GALLON
FOR: BROOKTONDALE, NY
DRAWN BY: JK
APPROVED BY:
DATE: 10/04/17
SCALE: 1/20
DRG. NO. 20170062
SHEET 1 OF 1