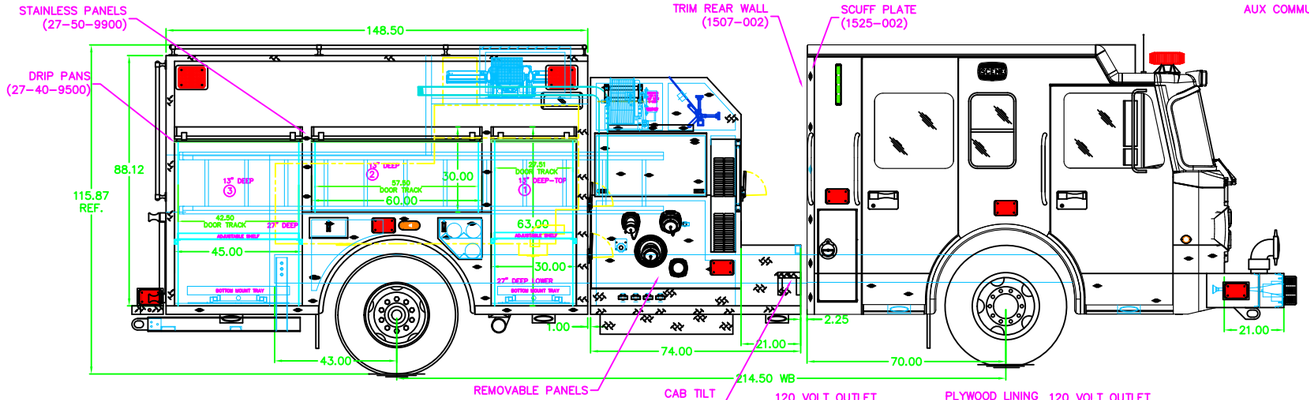

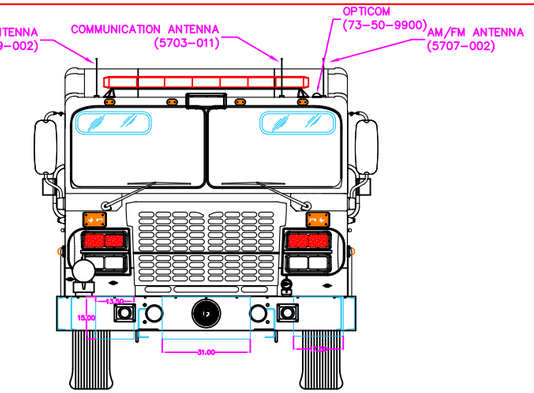

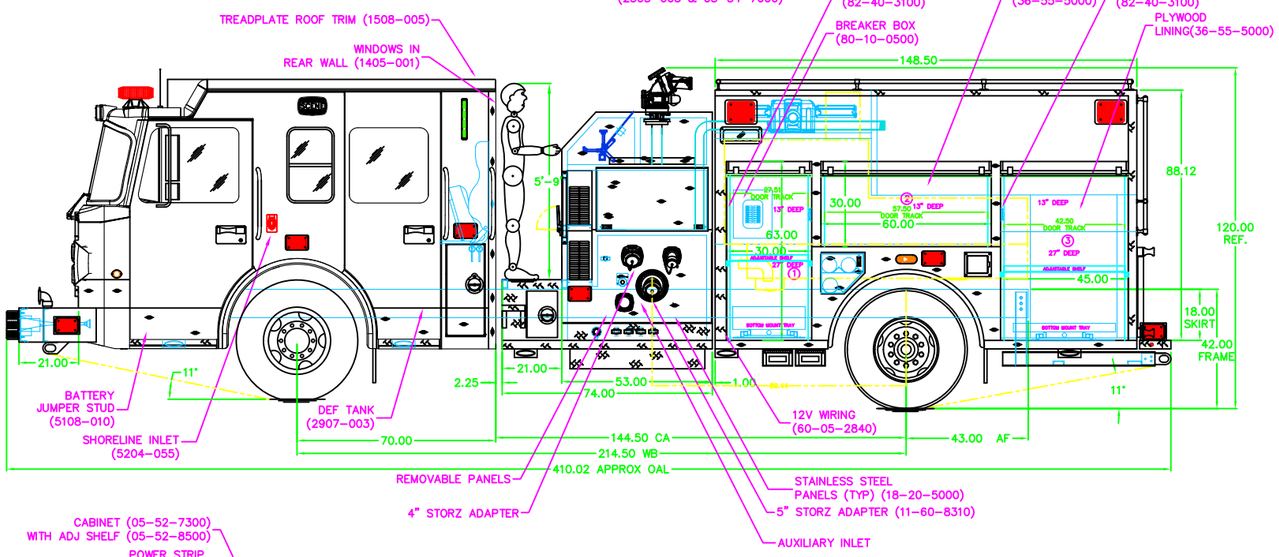

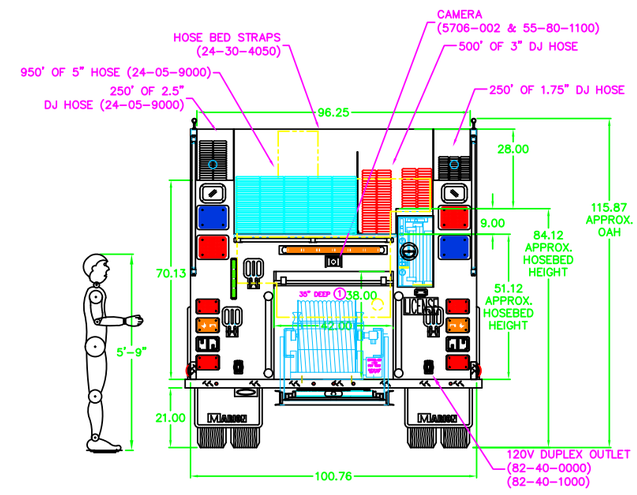

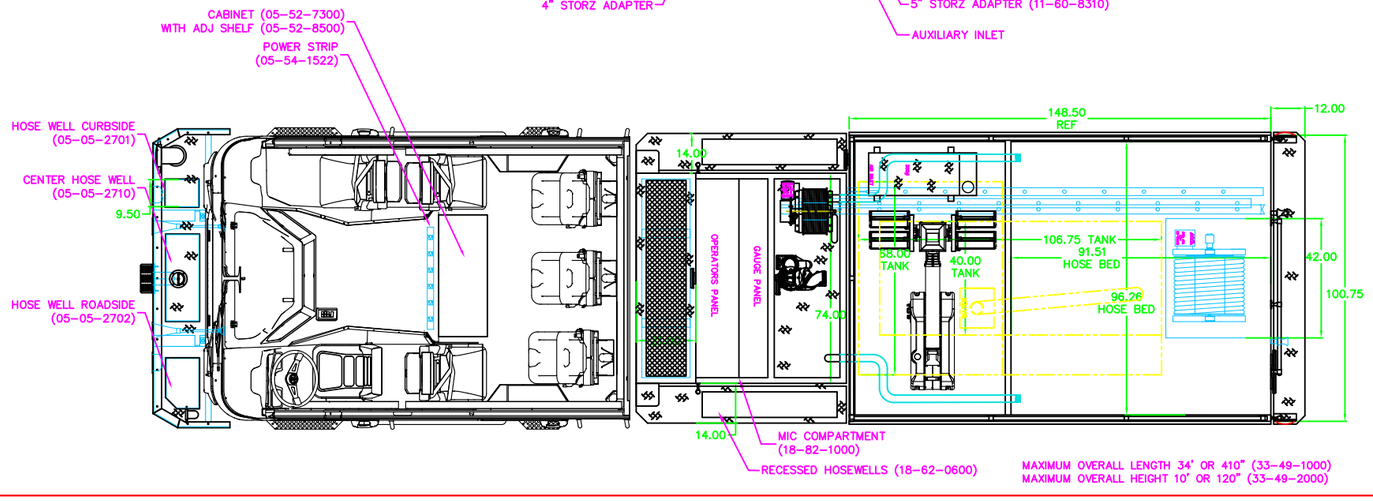

MAXIMUM OVERALL LENGTH 34' OR 410" (33-49-1000)
MAXIMUM OVERALL HEIGHT 10' OR 120" (33-49-2000)

PRINT APPROVAL

I HAVE EXAMINED THIS DOCUMENT AND APPROVE IT WITH NOTED REVISIONS, IF ANY, IN RED.

SIGNATURE _____

DATE _____

2000 GPM HALE QMAX PUMP
750 GALLON POLY WATER TANK
86009 MBW JOB NUMBER

LTR	DATE	BY	DESCRIPTION
C	11/12/19	CZ	UPDATER PER DRAWING APPROVAL MARK-UP
B	8/12/19	CZ	UPDATED PER CHANGE ORDER
A	8/11/19	CZ	UPDATED FOR SUBMITTAL

MARION RESERVES THE RIGHT TO MAKE MINOR DIMENSIONAL CHANGES, AND DESIGN AND COMPONENT CHANGES FOR PRODUCT IMPROVEMENT

CHASSIS SPECS
CHASSIS: GLADIATOR
MODEL: LLFD 10" RR
214.5" 144.5"

MARION
MARION BODY WORKS, INC.
P.O. BOX 500
MARION WISCONSIN 54950-0500
715/754-5261 FAX 715/754-5776

TITLE: PUMPER, TOP-MOUNT, 2000/750
FOR: MASTIC, NY
DRAWN BY: JK
APPROVD BY:
DATE: 6/29/17
SCALE: 1/20
DRG. NO. 98050350
SHEET 1 OF 1