


CURBSIDE VIEW

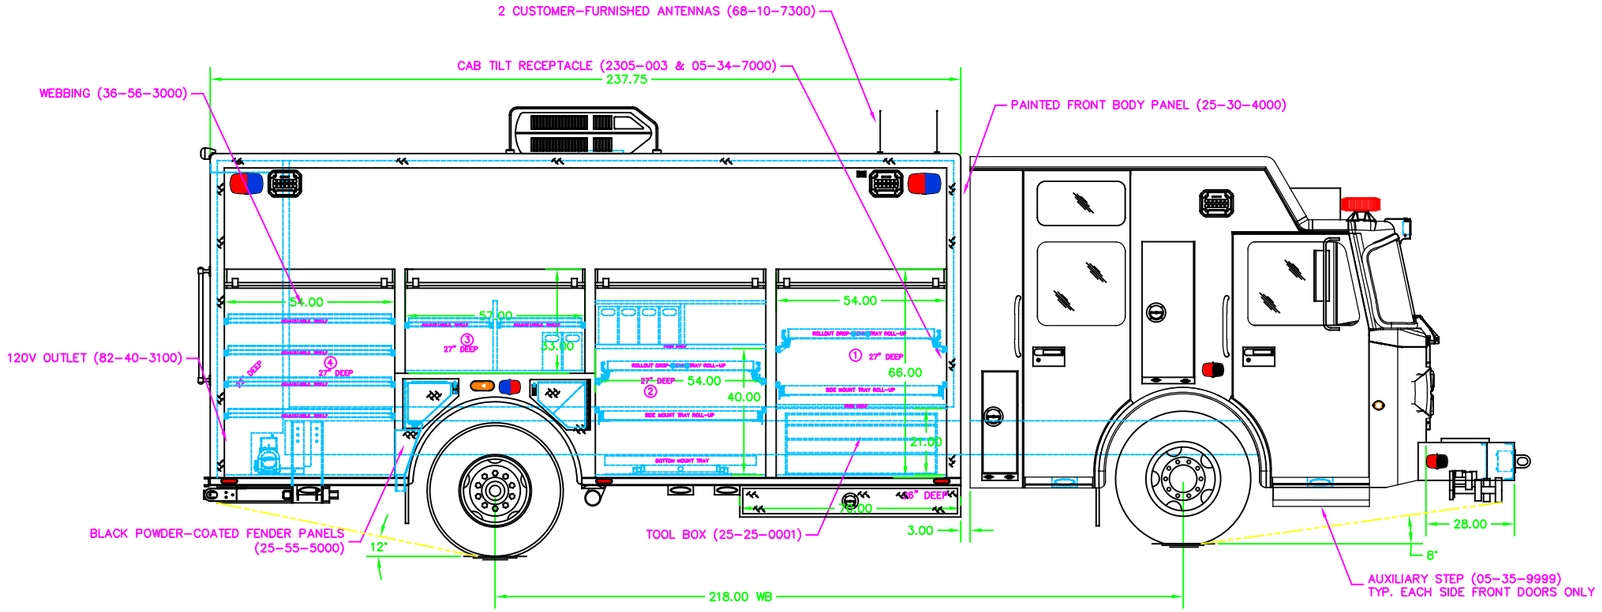


FRONT VIEW




DRIVERSIDE VIEW

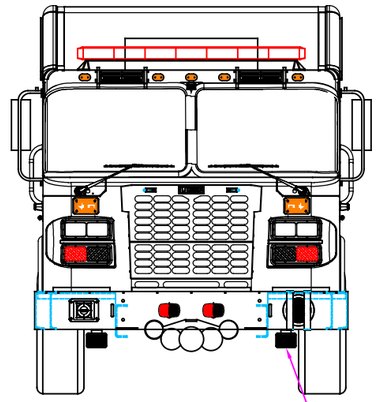


REAR VIEW

**PRINT APPROVAL**

I HAVE EXAMINED THIS DOCUMENT AND APPROVE IT WITH NOTED REVISIONS, IF ANY, IN RED.

SIGNATURE

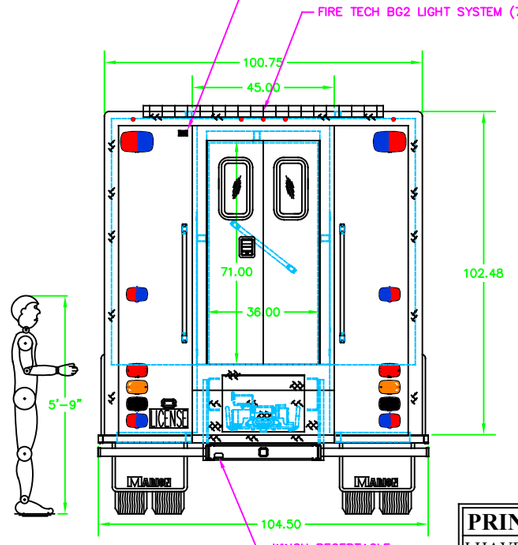DATE

94719 MBW JOB NUMBER

NO MAXIMUM OVERALL LENGTH SPECIFIED (33-49-1000)
NO MAXIMUM OVERALL HEIGHT SPECIFIED (33-49-2000)

| LTR | DATE | BY | DESCRIPTION |
|---|---|---|---|
| C | 12/7/23 | GRS | REVISED PER MARKED-UP DRAWING |
| B | 11/16/23 | GRS | REVISED REAR SQUAD STEP AREA |
| A | 3/2/23 | GRS | REVISED PER CUSTOMER PRE-CONST MEETING |

MARION RESERVES THE RIGHT TO MAKE MINOR DIMENSIONAL CHANGES, AND DESIGN AND COMPONENT CHANGES FOR PRODUCT IMPROVEMENT

CHASSIS SPECS
CHASSIS SPARTAN
MODEL METRO STAR 10" AIR
WB 218" CA 150.5"

MARION BODY WORKS, INC.
P.O. BOX 500
MARION WISCONSIN 54950-0500
715/754-5261 FAX 715/754-5779

TITLE 20' RESCUE SQUAD
FOR CENTER BRUNSWICK, NY
DRAWN BY GRS APPROVED BY DATE 9/6/22 SCALE 1/20
DRG. NO. 98300696 SHEET 1 OF 2